# Sunny/Dry Garden

Alternate View

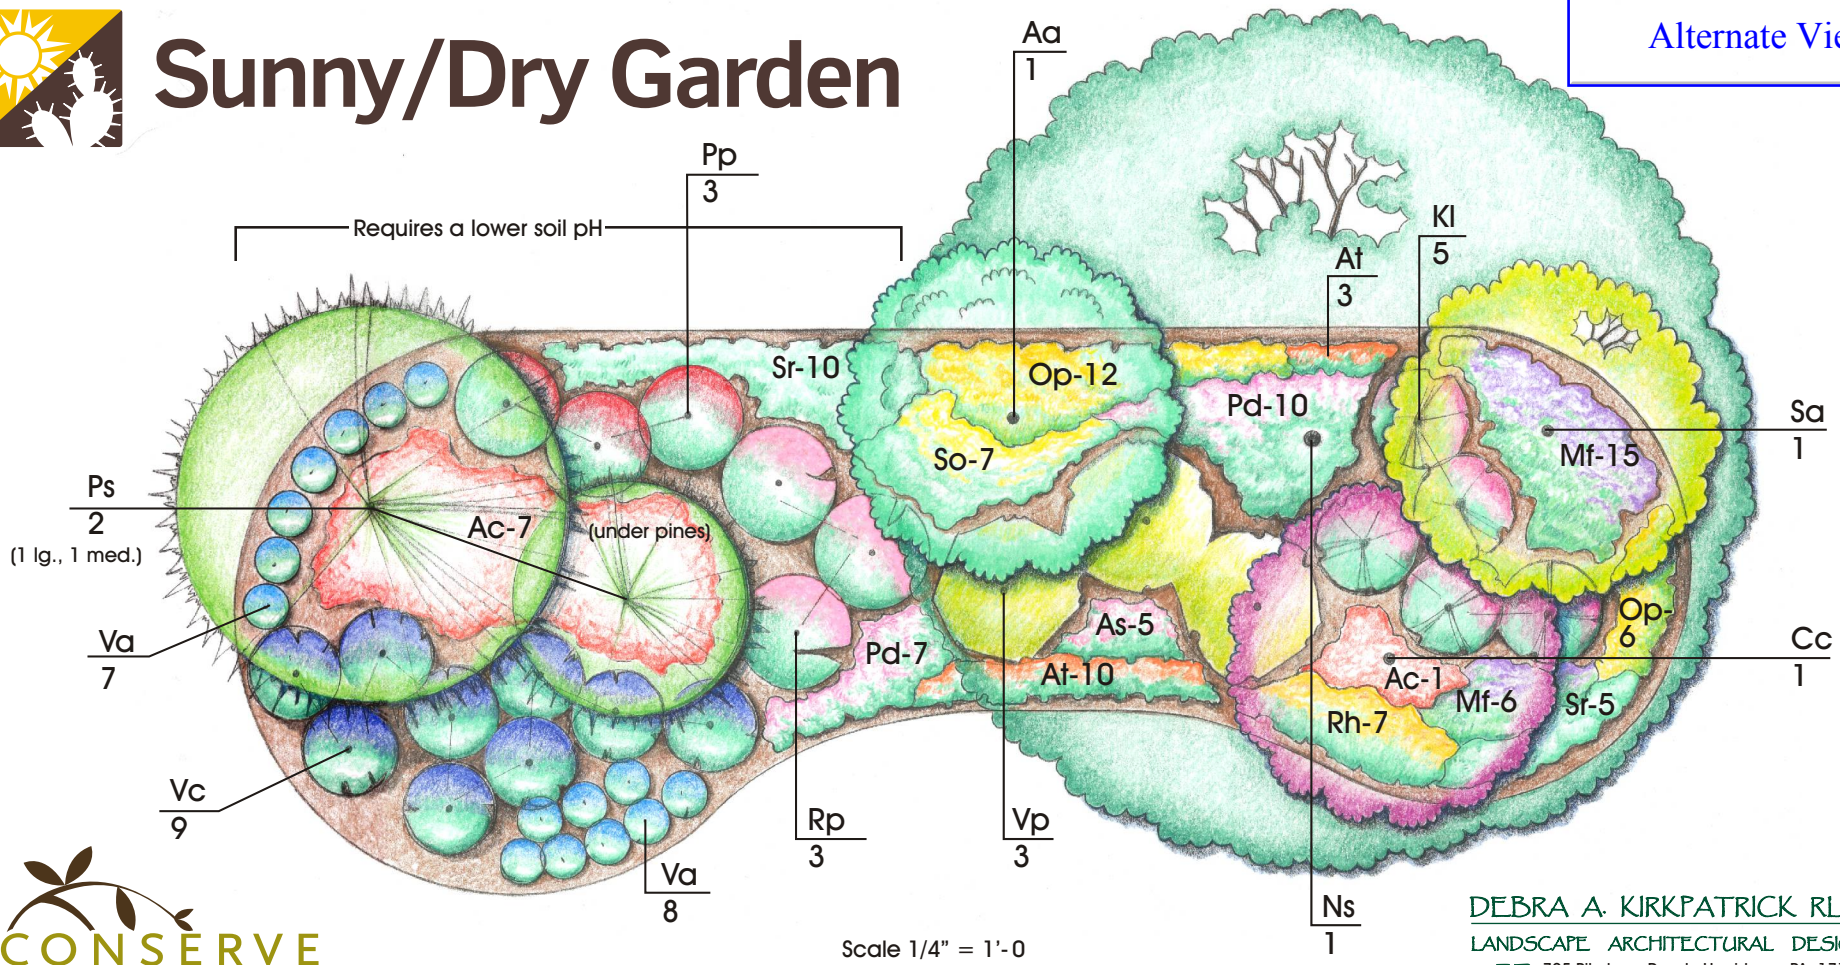


Scale 1/4" = 1'-0


iCONSERVE PENNSYLVANIA
take conservation personally | iConservePA.org

DEBRA A. KIRKPATRICK RLA
LANDSCAPE ARCHITECTURAL DESIGN
725 Piketown Road, Harrisburg, PA 17112
Phone: (717)671-1636 Fax: (717)489-1438
Email: dakirkpatrick@comcast.net


## Trees

2 - Ps ***Pinus strobus*** - **Eastern white pine**
Vary sizes 1 large (9'-10') 1 med (7'-8') evergreen
1 - Ns ***Nyssa sylvatica*** - **Black-gum**
(1 1/2"-2" cal.) 1 large deciduous
1 - Sa ***Sassafras albidum*** - **Sassafras**
(1" cal.) lg. 1 med deciduous
1 - Cc ***Cercis canadensis*** - **Redbud**
(1" cal.) ornamental
1 - Aa ***Amelanchier arborea*** - **Downy serviceberry**
(1" cal.) ornamental

## Shrubs:

(#2 - #3 container minimum to 5# - #7 container or eq. BB)
5 - Kl ***Kalmia latifolia*** - **Mountain laurel**
3 - Pp ***Photinia pyrifolia (Aronia arbutifolia)*** -**Red chokeberry**
3 - Rp ***Rhododendron periclymenoiodes*** - **Pinxterbloom azalea**
15 -Va ***Vaccinium angustifolium*** - **Lowbush blueberry**
9 - Vc ***Vaccinium corymbosum*** - **Highbush blueberry**
3 - Vp ***Viburnum prunifolium*** - **Blackshaw**

## Perennials:

(#1 container minimum - #2 to #3 container)
20 - Ac ***Aquilegia canadensis*** - **Wild columbine**
5 - As ***Asclepias syriaca*** - **Common milkweed**
13 - At ***Asclepias tuberosa*** - **Butterfly weed**
21 - Mf ***Mondara fistulosa*** - **Bee-balm (Wild bergamot)**
18 - Op ***Oenothera perennis*** - **Sundrops**
17 - Pd ***Penstemon digitalis*** - **Beard-tongue**
7 - Rh ***Rudbeckia hirta*** - **Black-eyed Susan**
15 - Sr ***Smilacina racemosa*** - **False Soloman's seal**
7 - So ***Solidago rugosa*** - **Wrinkle-leaf goldenrod**

Modifications to the plan might be needed or desired based on space limitations, proximity to buildings or other factors.
This garden depicts plants that prefer sunny dry conditions. As plantings mature, under story conditions will become shady and adaptations may be needed.
You can find this and other native garden templates at **www.iConservePA.org**

# Sunny/Dry Garden Elevation

iCONSERVE PENNSYLVANIA

take conservation personally | iConservePA.org

DEBRA A. KIRKPATRICK RLA
LANDSCAPE ARCHITECTURAL DESIGN
725 Piketown Road, Harrisburg, PA 17112
Phone: (717)671-1636 Fax: (717)489-1438
Email: dakirkpatrick@comcast.net

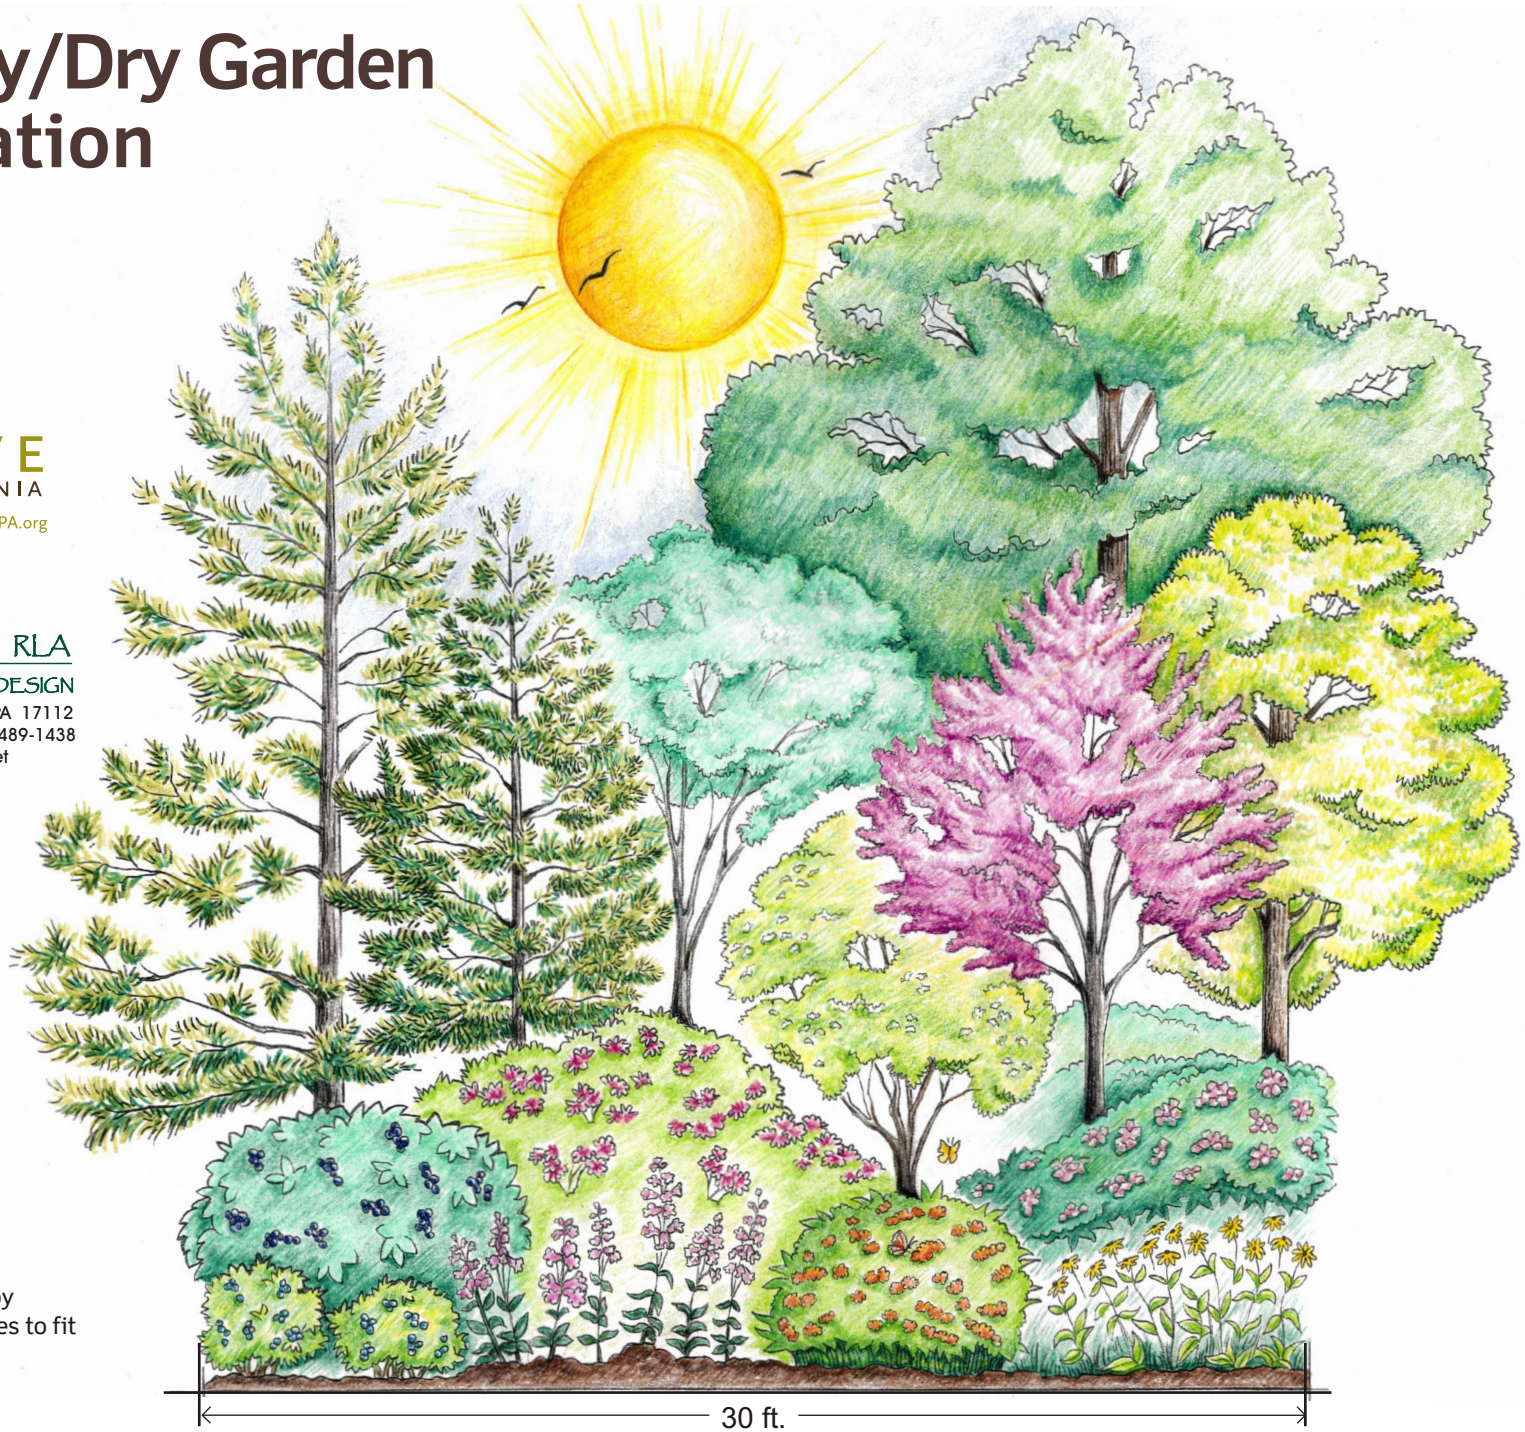


Scale 3/16" = 1'-0

Note: Template can be adapted by reducing scale or removing species to fit your specific garden needs.