Sunny/Moist Garden

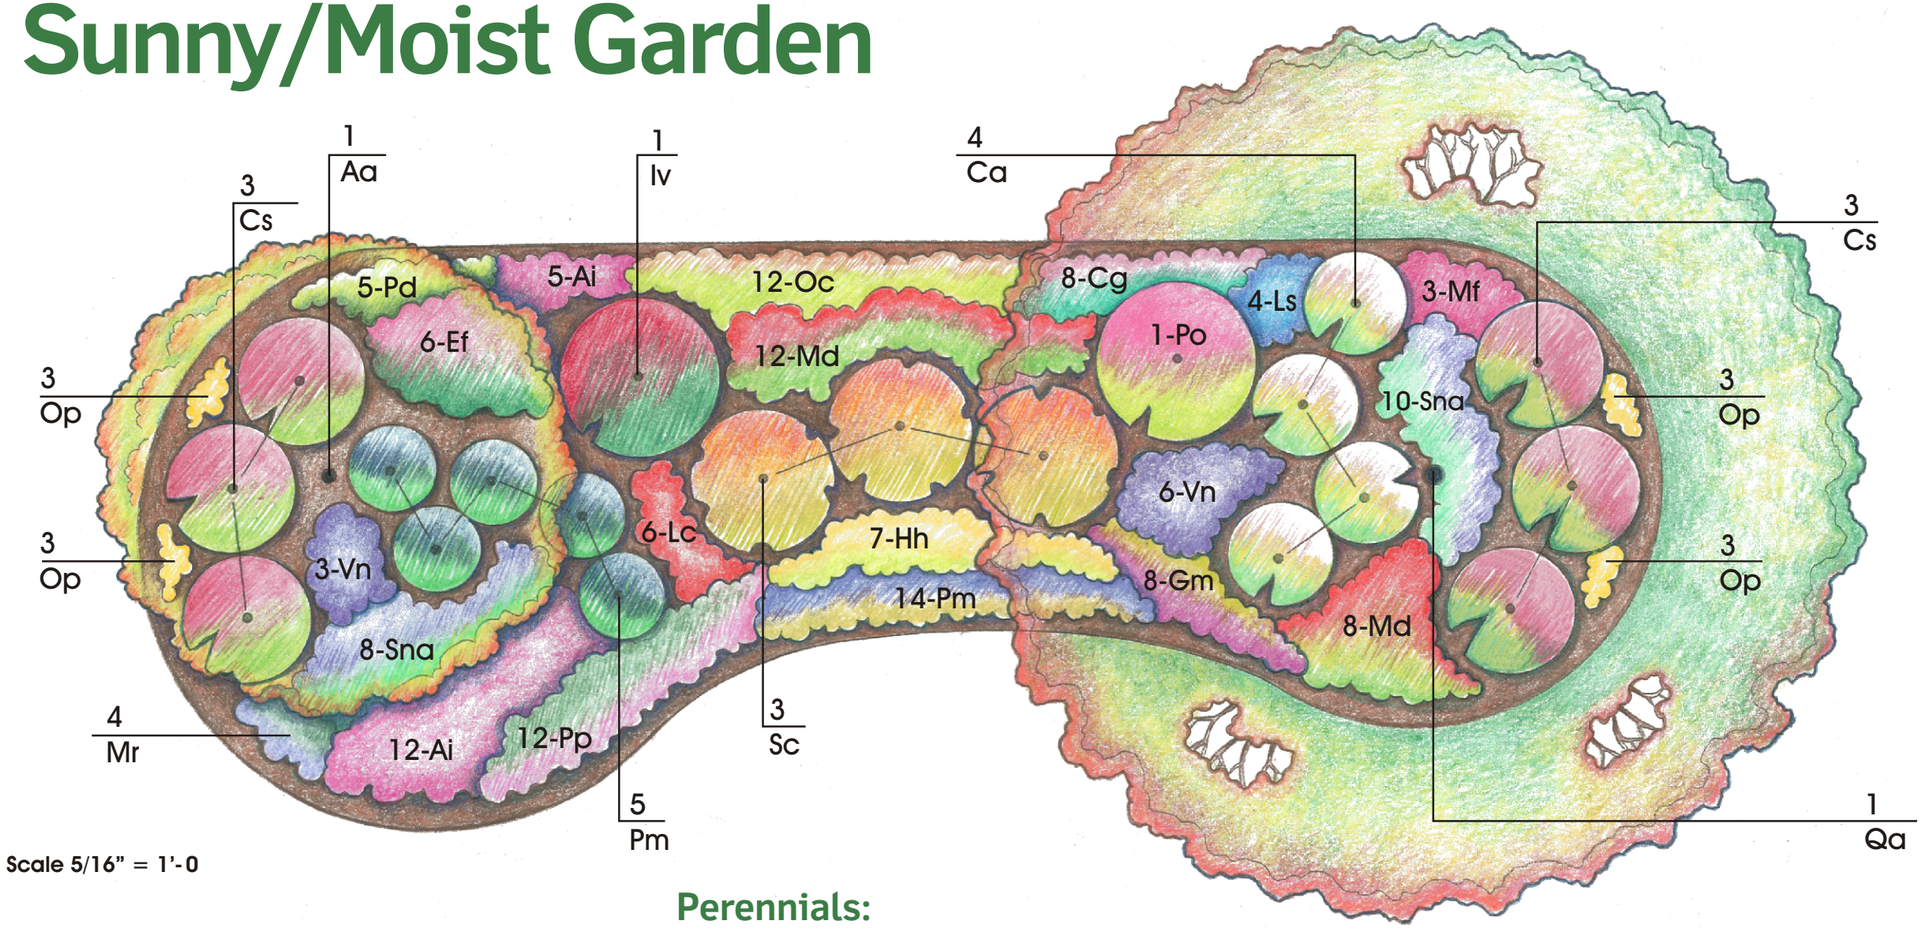

Scale 5/16" = 1'-0

Shrubs:

5 - Pm *Photinia (Aronia) melanocarpa* - Black chokeberry
4 - Ca *Clethra ainifolia* - Summersweet
6 - Cs *Cornus stolonifera (sericea)* - Red-osier dogwood
1 - Iv *Ilex verticillata* - Winterberry holly
3 - Sc *Sambucus canadensis* - Elderberry
1 - Po *Physocarpus opulifolius* - Ninebark

Perennials:

17 - Ai *Asclepias incarnata* - Swamp milkweed
18 - Sna *Symplocarpus novae-angliae* - New England aster
8 - Cg *Chelone glabra* - Turtlehead
6 - Ef *Eupatorium fistulosum* - Joe-pye-weed
8 - Gm *Geranium maculatum* - Wild geranium
7 - Hh *Heliopsis helianthoides* - Oxeye sunflower ("Summer Sun")
6 - Lc *Lobelia cardinalis* - Cardinal flower
4 - Ls *Lobelia siphilitica* - Great blue lobelia
4 - Mr *Mimulus ringens* - Monkey flower
20 - Md *Monarda didyma* - Bee-balm
3 - Mf *Monarda fistulosa* - Beelbalm (Wild bergamot)
12 - Op *Oenothera perennis* - Sundrops
5 - Pd *Penstemon digitalis* - Beard-tongue
14 - Pm *Phlox maculata* - Wild sweet William
12 - Pp *Phlox paniculata* - Garden phlox
9 - Vn *Vernonia noveboracensis* - New York ironweed

Trees

1 - Aa *Amelanchier arborea* - Serviceberry
1 - Qa *Quercus alba* - White oak

Ferns:

12 - Oc *Osmunda cinnamomea* - Cinnamon fern

iCONSERVE PENNSYLVANIA
take conservation personally | iConservePA.org

Modifications to the plan might be needed or desired based on space limitations, proximity to buildings or other factors. This garden depicts plants that prefer sunny moist conditions. As plantings mature, under story conditions will become shady and adaptations may be needed. You can find this and other native garden templates at **www.iConservePA.org**

DEBRA A. KIRKPATRICK RLA
LANDSCAPE ARCHITECTURAL DESIGN
725 Piketown Road, Harrisburg, PA 17112
Phone: (717)671-1636 Fax: (717)489-1438
Email: dakirkpatrick@comcast.net